COLLINS BUILDERS FLOORING LAYOUT

BUYER NAME _____

SUBDIVISION & LOT _____

2006

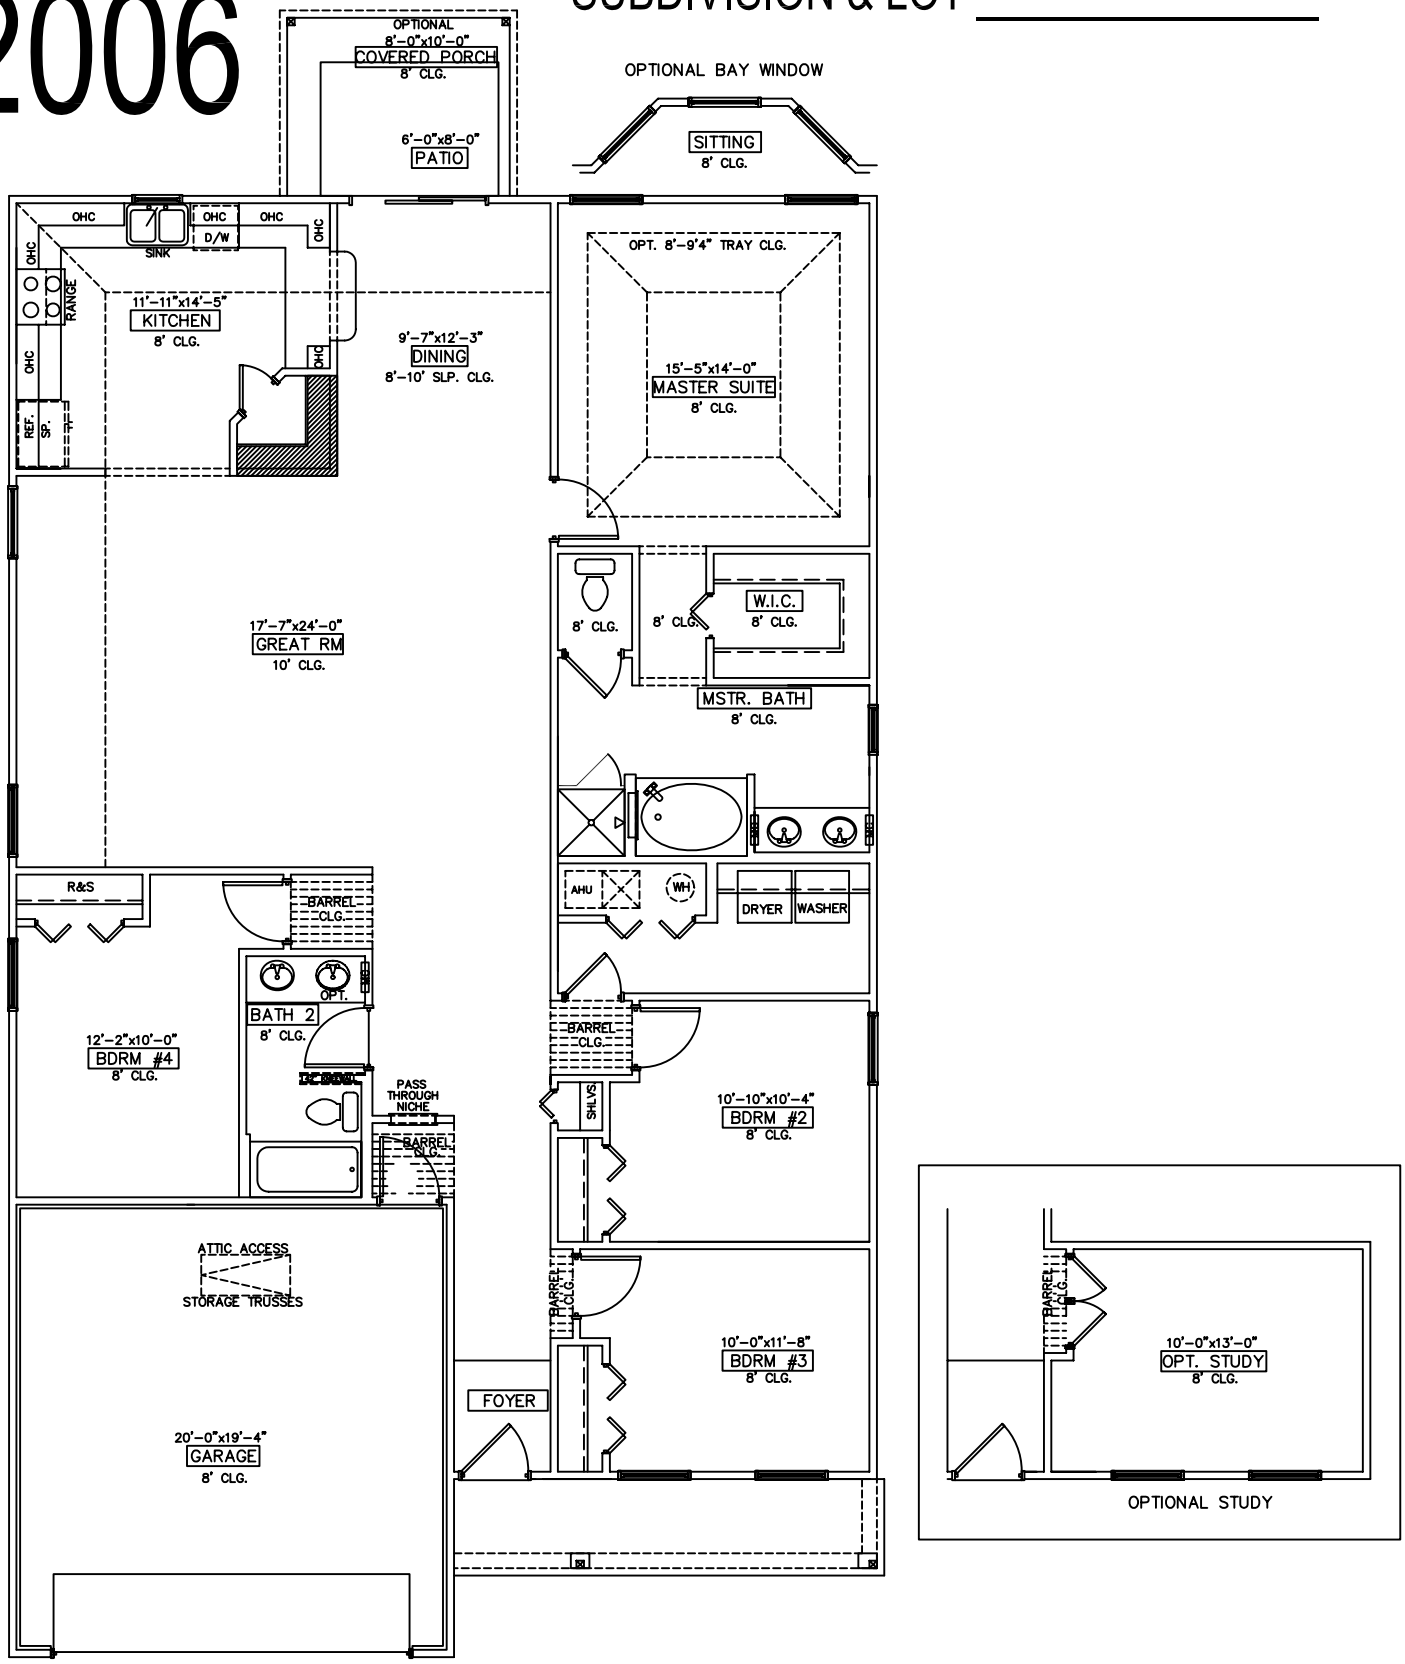

BUYER INITIAL _____ DATE _____

BUYER INITIAL _____ DATE _____